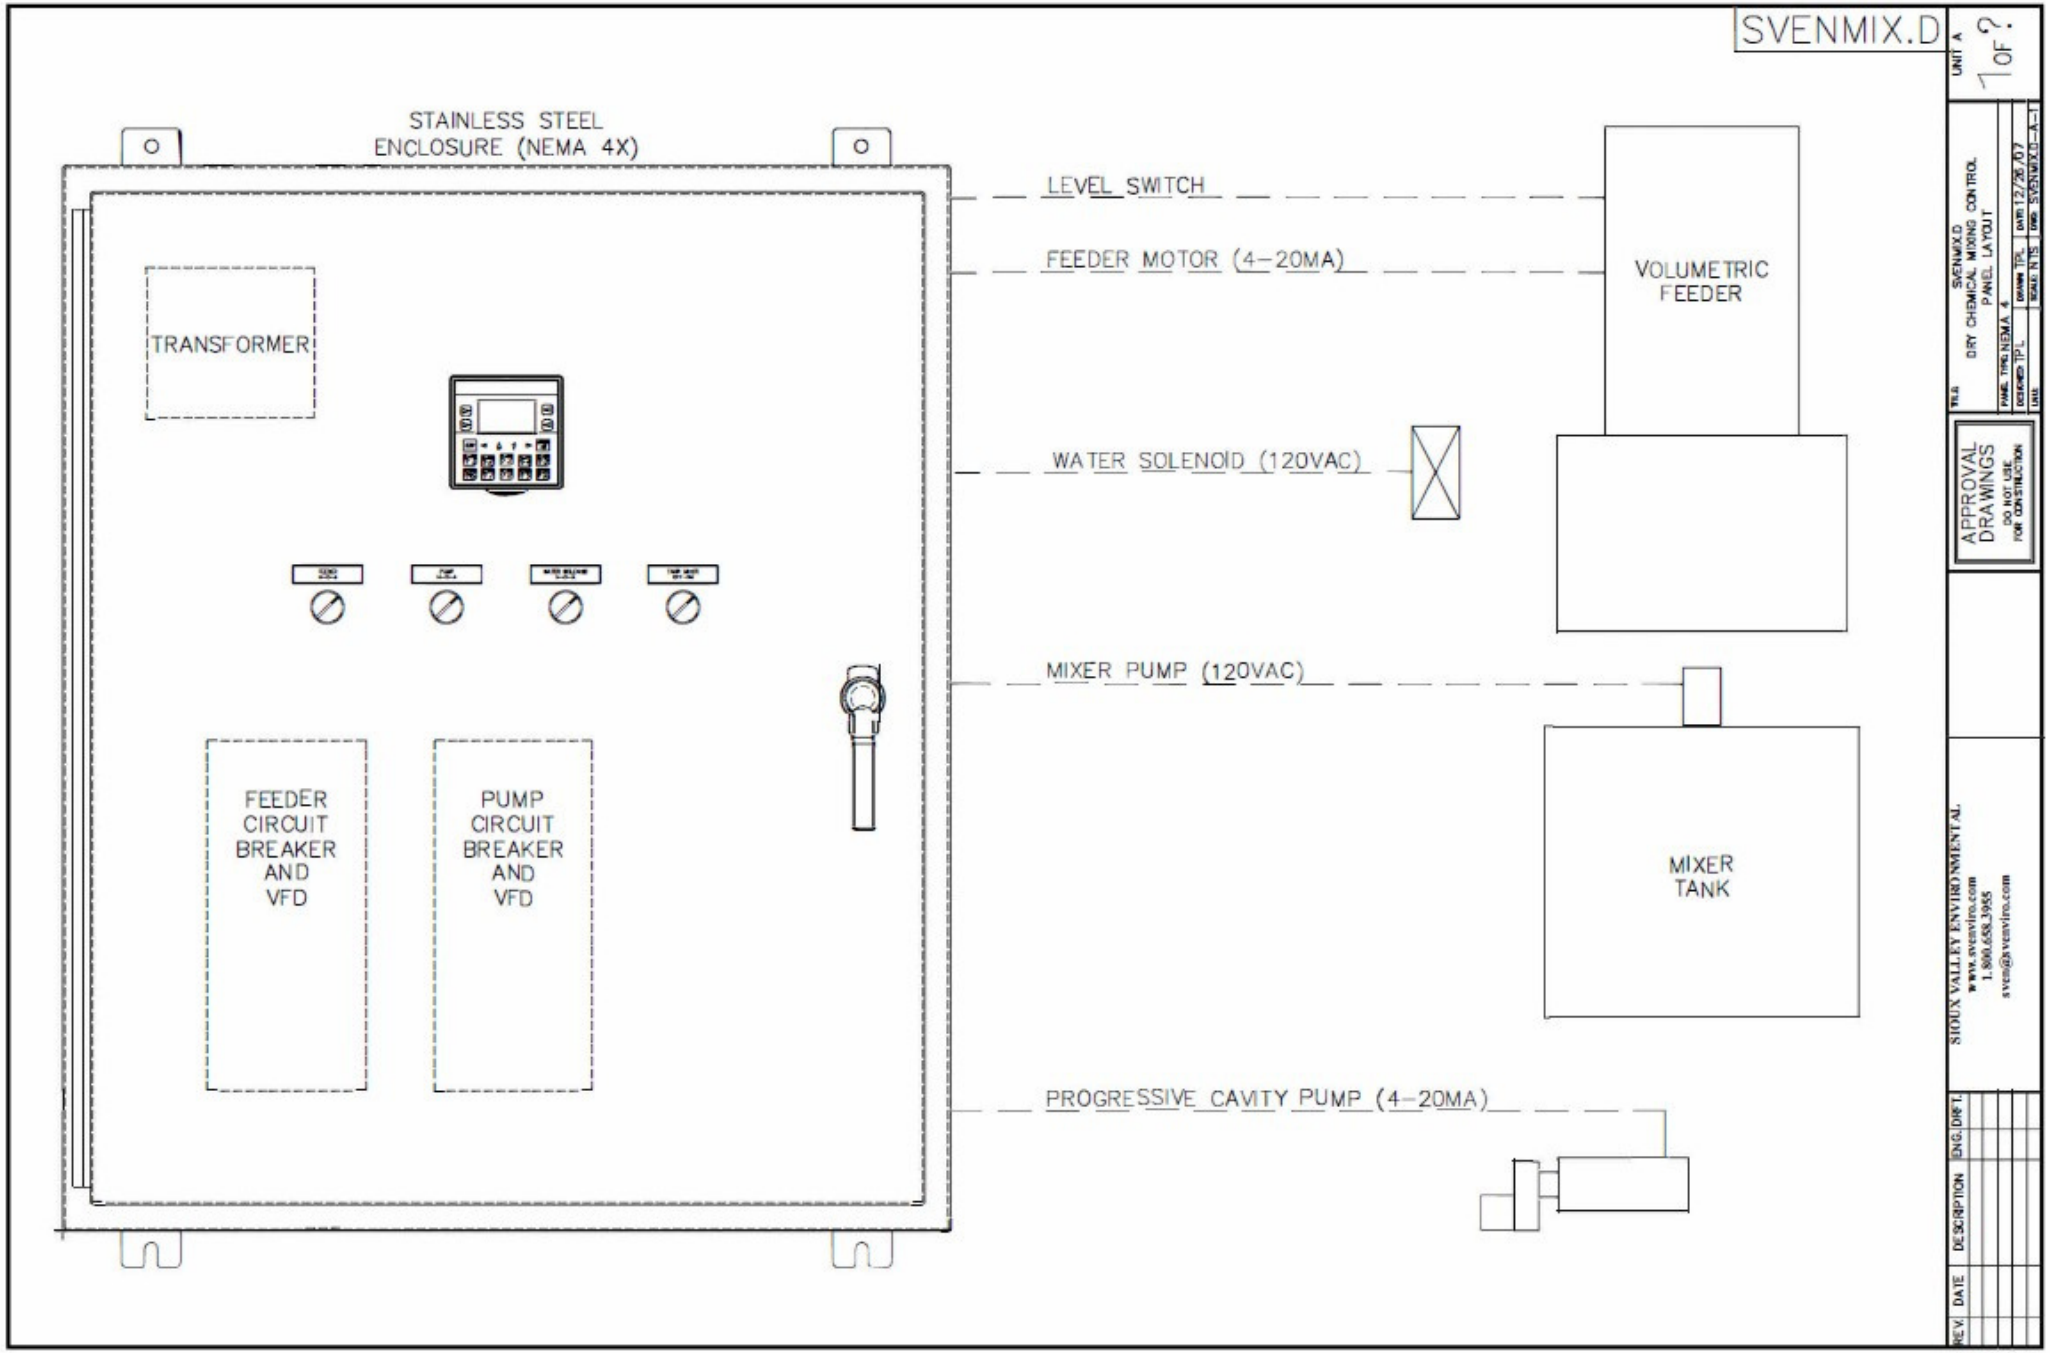
SVENMIX.D
STAINLESS STEEL
ENCLOSURE (NEMA 4X)
TRANSFORMER
FEEDER
CIRCUIT
BREAKER
AND
VFD
PUMP
CIRCUIT
BREAKER
AND
VFD
LEVEL SWITCH
FEEDER MOTOR (4–20MA)
VOLUMETRIC
FEEDER
WATER SOLENOID (120VAC)
MIXER PUMP (120VAC)
MIXER
TANK
PROGRESSIVE CAVITY PUMP (4–20MA)
APPROVAL
DRAWINGS
DO NOT USE
FOR CONSTRUCTION
SIOUX VALLEY ENVIRONMENTAL
www.svenvivo.com
1.800.658.3955
sven@svenvivo.com
REV. DATE DESCRIPTION ENG. DRFT.